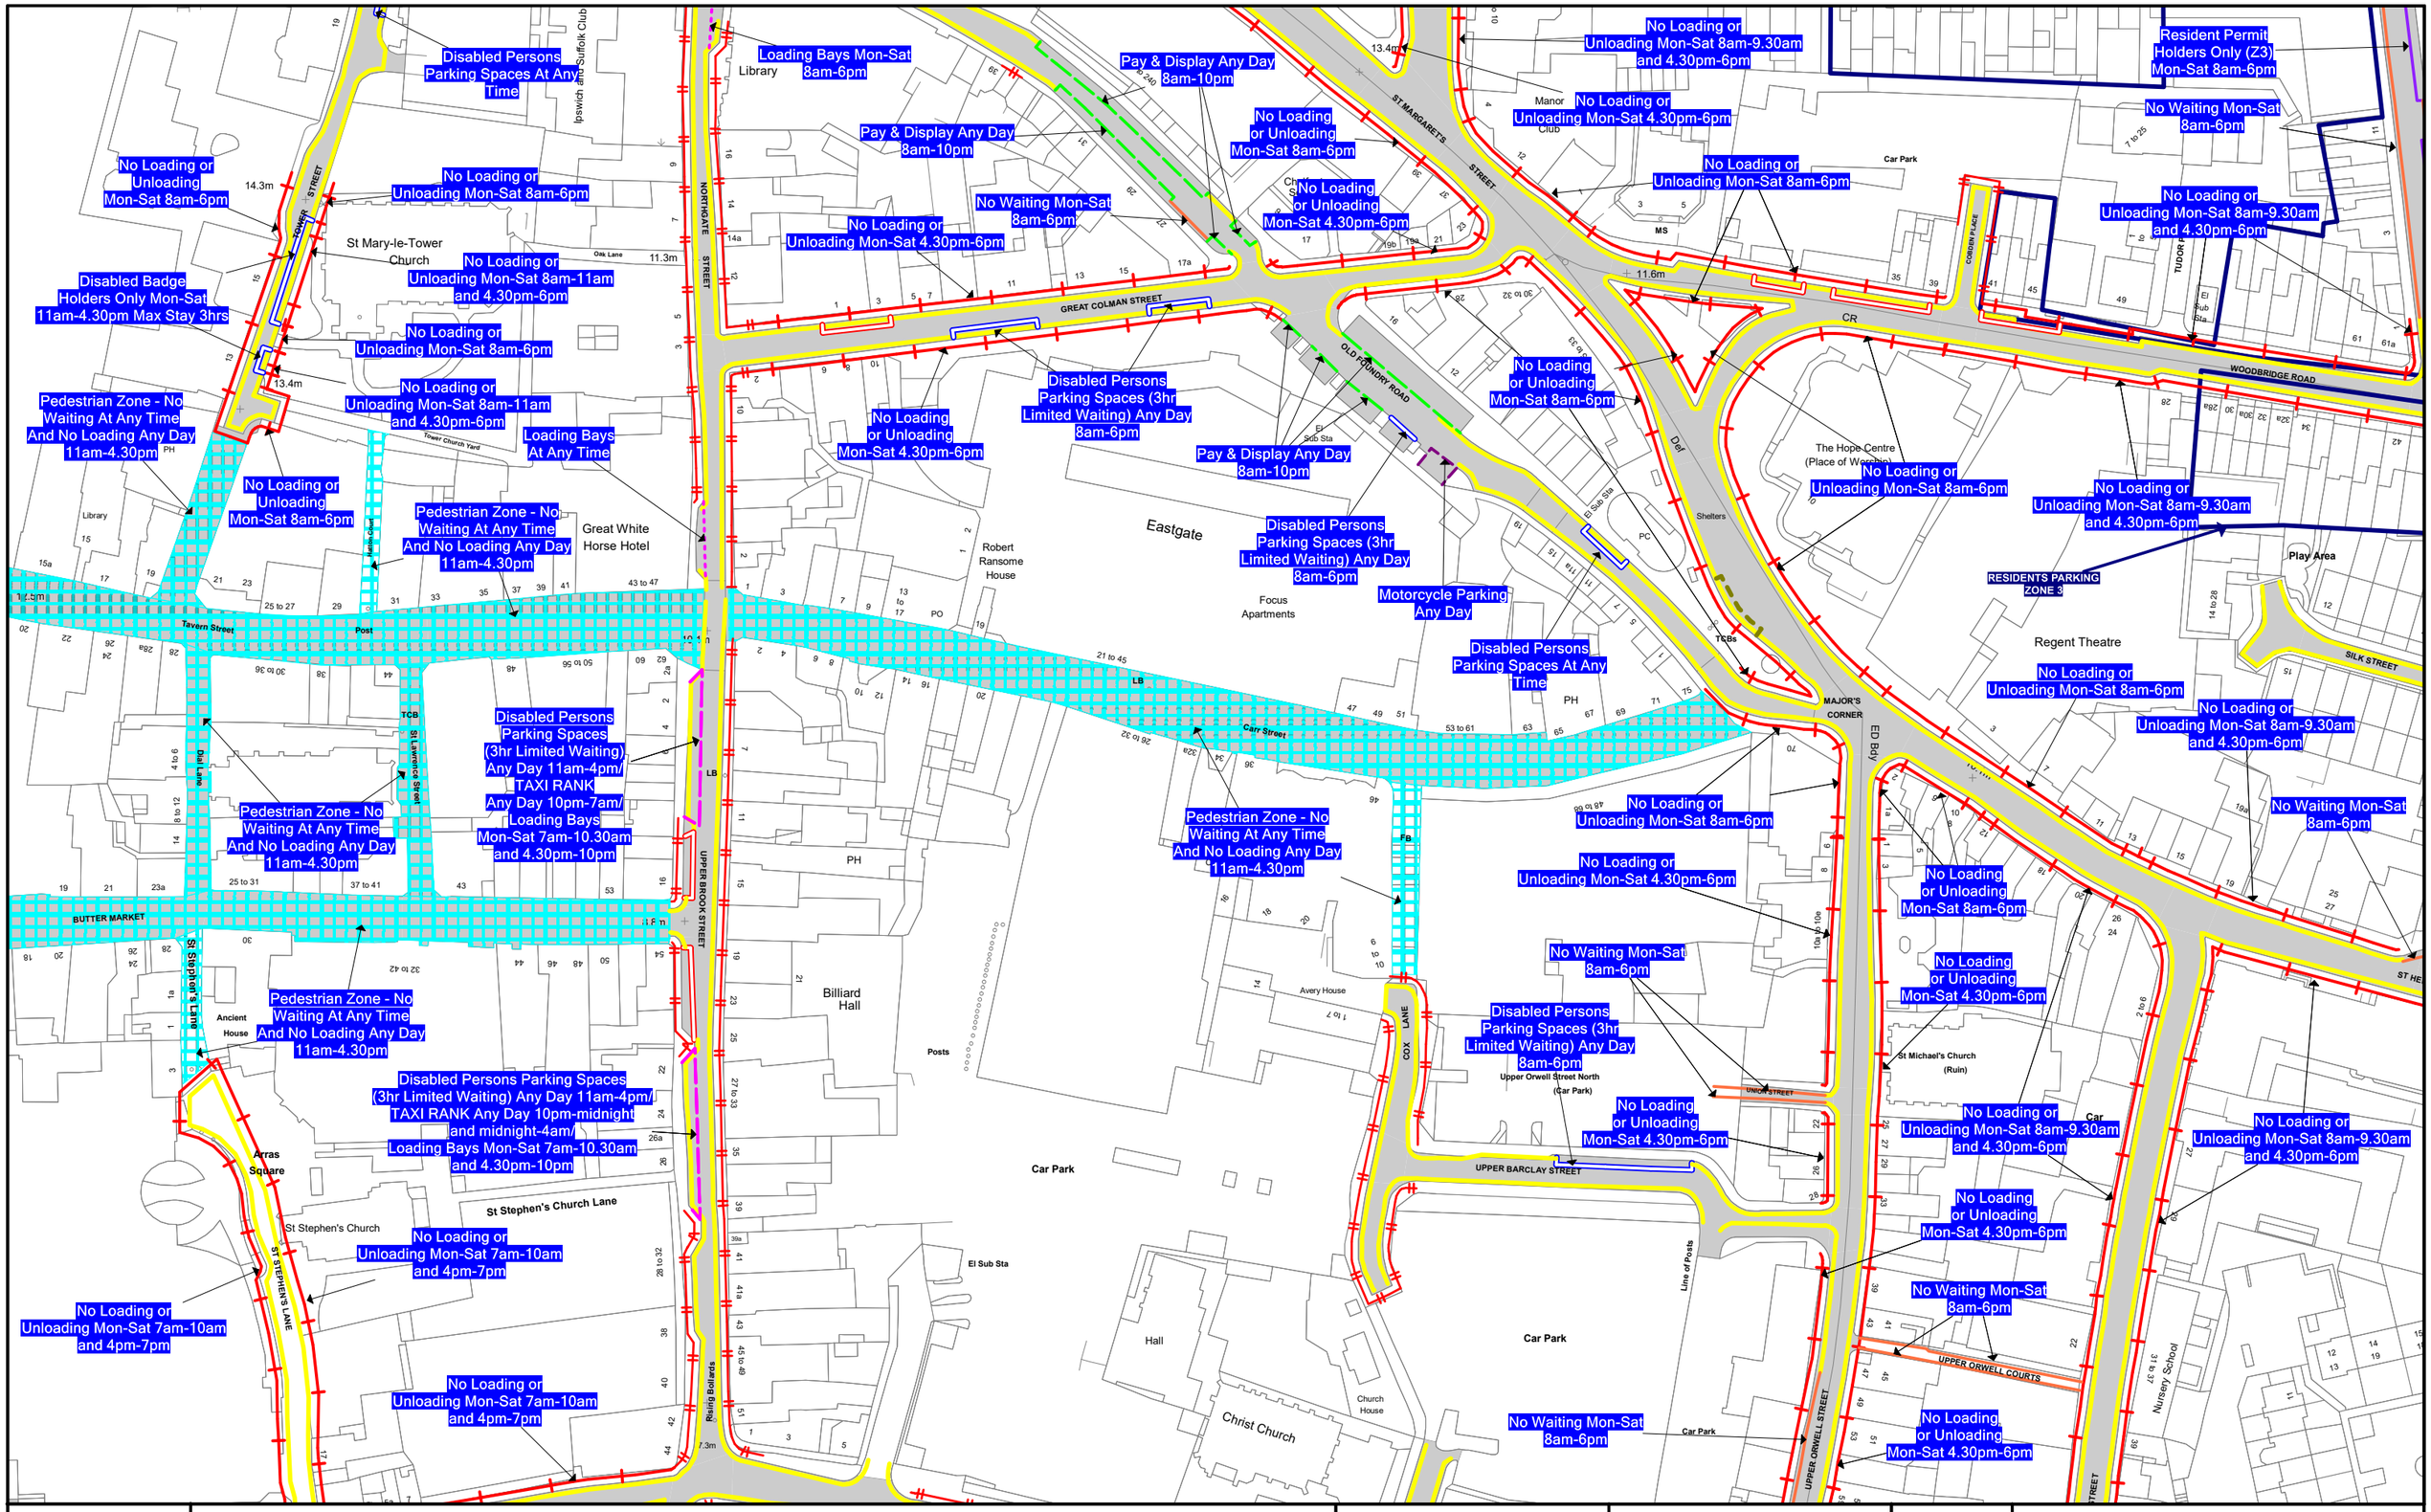

Suffolk County Council

Order Title:

SUFFOLK COUNTY COUNCIL (BOROUGH OF IPSWICH) (STOPPING, WAITING AND LOADING PROHIBITIONS AND RESTRICTIONS AND ON-STREET PARKING PLACES) (CONSOLIDATION) ORDER 2019

SEE STATIC MAP SCHEDULE LEGEND FOR RESTRICTIONS DISPLAYED

STATUS: PROPOSED

GJ123
GK122 GK124
GL123

N

This map is based upon Ordnance Survey material with the permission of Ordnance Survey on behalf of the Controller of Her Majesty's Stationery Office Crown copyright. Unauthorised reproduction infringes Crown copyright and may lead to prosecution or civil proceedings. Suffolk County Council Licence No: 100023395 2024

SCALE	1 : 1250 @ A3
DATE	16/04/2025
MAP	Tile Ref: GK123
REVISION	5